FilmL.A., Inc.
6255 W Sunset Blvd, 12th Floor
Hollywood, CA 90028
t: (213)977-8600 - f: (213)977-8601
www.filmla.com

Summary Information

Permit No: F00154724-B **Type of Permit:** FILMING **Release Date:** 08/06/2019

Production Company	NORTH HOLLYWOOD THE MOVIE LLC
Insured Company Name	NORTH HOLLYWOOD THE MOVIE LLC
Contact Phone No. 1	713-858-6295
Contact Phone No. 2	
Fax	
Address	1013 CENTRE RD STE 403S WILMINGTON, Delaware 19805
Production Title	NORTH HOLLYWOOD
Type of Production	Feature

Producer	Yusef Chabayta
Director	Ayinde Anderson
1st AD	Jesse Hays
Production Manager	Andrew Chennisi
FilmL.A. Coordinator	Cody Penwell
Location Manager	Mariah Morgenstern
Primary Phone	Mobile - 561-886-8929
Secondary Phone	
Location Assistant	N/A N/A
Primary Phone	Mobile - 000-000-0000
Secondary Phone	

Fees

Posting 600	$138.00
Notification Charge	$173.00
LA CITY LANE AND STREET CLOSURE FEE	$312.00
FILMLA NON-REFUNDABLE FILM PERMIT RIDER FEE	$111.00

Total Permit Fee $734.00

Number of Locations 1

NOT A PERMIT

FilmL.A., Inc.
6255 W Sunset Blvd, 12th Floor
Hollywood, CA 90028
t: (213)977-8600 - f: (213)977-8601
www.filmla.com

Summary Information — Location

Location 1 of 1

Permit Number F00154724-B
Production Company NORTH HOLLYWOOD THE MOVIE LLC
Insured Company NORTH HOLLYWOOD THE MOVIE LLC
Production Title NORTH HOLLYWOOD

Location Manager Mariah Morgenstern
Primary Phone Mobile - 561-886-8929
Secondary Phone

Location Address Laurel Canyon Blvd., Albers St. - Chandler Blvd., Los Angeles, CA 91607

Location Type Sidewalk

Film Dates 8/6/2019 - 8/7/2019 20:00 - 01:30 1 day

Open or Closed to the Public Open

Generic Conditions *Certain service and personnel fees required by jurisdictional agencies are not collected by FilmL.A. Any such fees must be paid directly to the appropriate agency, and a separate invoice will be provided to the permittee.
*LA CITY AND/OR LA COUNTY FIRE CHECKLIST ATTACHED TO FINAL PERMIT. THE PERMITTEE IS RESPONSIBLE FOR COMPLETING CHECKLIST PRIOR TO FILMING ACTIVITY AT THIS LOCATION. NON COMPLIANCE MAY RESULT IN ASSIGNMENT OF A FIRE OFFICER.
All closures impacting sidewalks must be implemented per WATCH manual, CA MUTCD TA-28 & TA-29
Community Survey Obtained
Equipment staging and vehicles may park on one side of the street only.
Must Maintain 5' Clearance on Sidewalks/Walkways
Must maintain local/emergency access
No cast or crew parking on area streets
No interference with merchant activity.
Number of uniformed officers listed on the permit is a minimum requirement. Permittee remains responsible for deploying a sufficient number of uniformed officers to provide traffic and crowd control to ensure the safety of the film crew and the public.
Traffic control must be done in accordance w/MUTCD
Traffic Officers Required
Uniformed officers shall have a copy of the film permit in their possession and are required to confirm that all traffic control signage devices are in place.

Please see attached document Laurel Canyon Blvd btwn Chandler Blvd & Albers St WS curb+1 - North Hollywood (Rev 1).pdf

Equipment on Location

Type	Quantity
Cast/Crew vehicles	50
Cube Trucks	4
Generator	1
Motor Homes	2
Vans	1

Personnel on Location

Type	Quantity
Cast	4
Crew	50
Extras	14
Off-Duty/Retired LAPD Officer(s)	2
Spot Check	1

Filming Activities Camera in car; Camera on sticks; Drive ups & away; Driving shots; Equipment on property; Exterior Dialogue; Exterior establishing shots; Exterior models against scenery; Intermittent traffic control - 2 minute standard (except 0700-0900 hrs & 1500-1900 hrs);

Jurisdiction **Political:** Los Angeles City - Council District 06 **Police:** Los Angeles Police **Fire:** Los Angeles City Department

Thomas Guide **Page:** 562 **Grid:** G2

Approvals

FILML.A. CLOSURES	Michael Gonzalez
LOS ANGELES CITY DEPARTMENT OF PUBLIC WORKS	Vanessa Martin
LOS ANGELES CITY POLICE DEPARTMENT	Vincent Aguirre

Coordinator Note RIDER B RELEASES THE LOCATION FOR 8/6

DRAFT PERMIT

FilmL.A., Inc.
6255 W Sunset Blvd, 12th Floor
Hollywood, CA 90028
t: (213)977-8600 - f: (213)977-8601
www.filmla.com

Summary Information — Location

Location 1 of 1

Permit Number F00154724-B
Production Company NORTH HOLLYWOOD THE MOVIE LLC
Insured Company NORTH HOLLYWOOD THE MOVIE LLC
Production Title NORTH HOLLYWOOD

Location Manager Mariah Morgenstern
Primary Phone Mobile - 561-886-8929
Secondary Phone

Parking	**Base Camp**	13323 Riverside Dr,	**Crew Parking**	13323 Riverside Dr,	
	Location Type : Other Location	Sherman Oaks, CA, 91423	Location Type : Other Location	Sherman Oaks, CA, 91423	

Posting "No Parking" signs W/S LAUREL CANYON BLVD, STARTING IN FRONT OF 5425 LAUREL CANYON BLVD GOING NORTH TO ALBERS ST.

Approximate Footage 301 - 600 **Log Number** 249857

Date(s) 8/6/2019 to 8/6/2019 **Time(s)** 18:00 to 06:00

Lane / Full Closure CURB 1 CLOSURE: W/S LAUREL CANYON, FROM CHANDLER BLVD - ALBERS ST (ONE NIGHT)

Approximate Footage 0 - 300

Date(s) 8/6/2019 to 8/7/2019 **Time(s)** 20:00 to 02:00

NOT A PERMIT

Permit #F00154724-B

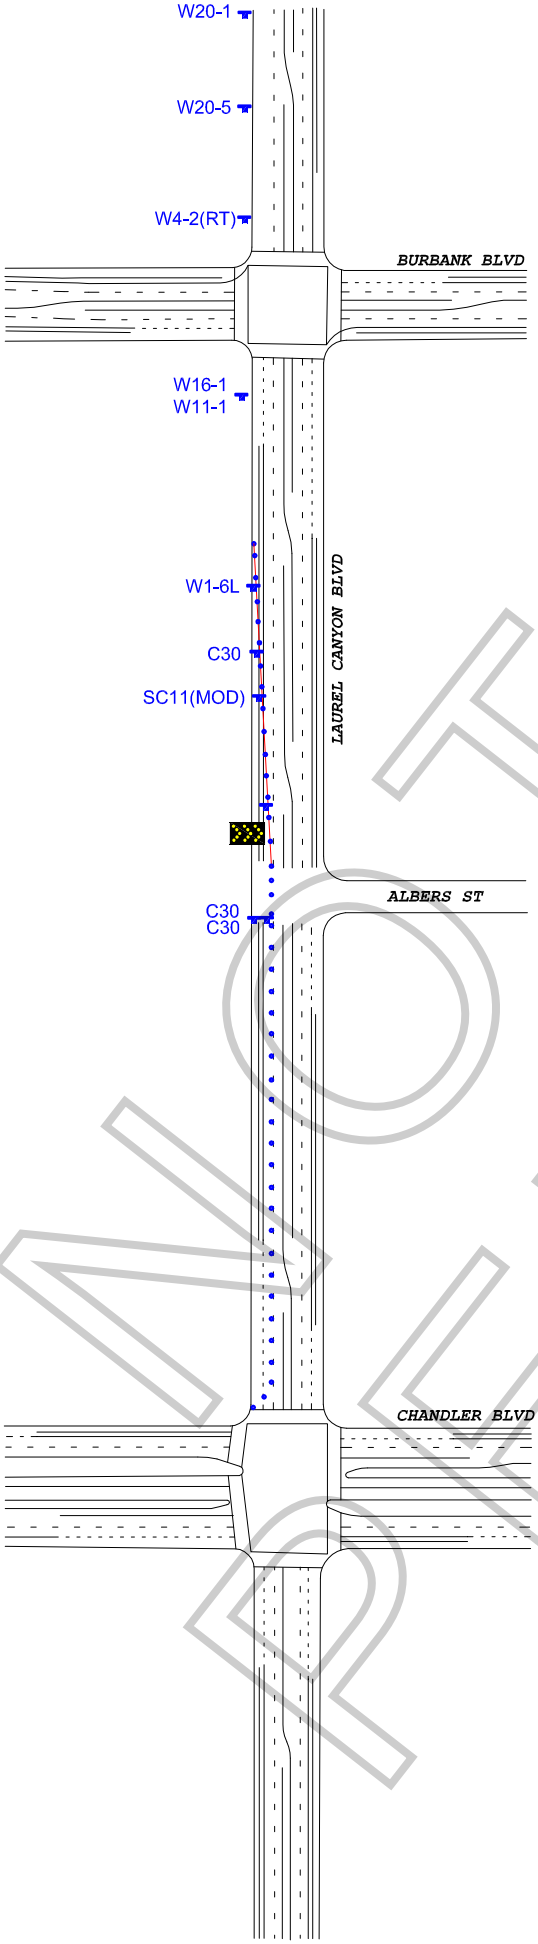

Ⓢ TRAFFIC SIGNAL

● TRAFFIC CONE

TYPE I W/ SIGN

FLASHING ARROW SIGN (FAS)

ALL TRAFFIC CONTROL WILL BE INSTALLED TO MEET OR EXCEED THE LATEST CA-MUTCD MINIMUM REQUIREMENTS

WORK ZONE TRAFFIC CONTROL PLAN
GENERAL NOTES

1. DATE/TIME: 8-6-19 FROM 20:00 HOURS TO 02:00 HOURS.

2. ALL SIGNING, STRIPING, AND TRAFFIC CONTROL DEVICES SHALL CONFORM TO THE (CURRENT) STATE OF CALIFORNIA DEPARTMENT OF TRANSPORTATION (CALTRANS) STANDARD PLANS AND STANDARD SPECIFICATIONS, CALIFORNIA MUTCD, AND ANY ADDENDUMS THERETO, AND AS SHOWN ON THESE PLANS, SYMBOLS AND ABBREVIATIONS USED ARE SHOWN ON CALTRANS STANDARD PLANS.
3. THERE WILL BE NO INTERFERENCE WITH TRAFFIC SIGNALS OR CROSSWALKS.
4. CONES WILL BE 28" MINIMUM HEIGHT AND HAVE REFLECTORIZED SLEEVES FOR NIGHT WORK.
5. POLICE WILL DIRECT TRAFFIC IF NECESSARY.

NOT A PERMIT

TCP FOR:	NORTH HOLLYWOOD
LOCATION:	W/S CURB AND ADJACENT LANE OF LAUREL CYN BLVD FROM CHANDLER BLVD TO ALBERS ST NORTH HOLLYWOOD, CALIFORNIA
CONTACT:	RENE GARCIA OFFICE# 213-763-9000 MARIAH MORGENSTERN PH# 561-886-8929
	JCL TRAFFIC SERVICES (213) 622-9775 C31-CA Lic # 805357

DATE	REVISIONS	DRAFTER: MARIO MENJIVAR
8-6-19	START TIME CHANGE	SCALE: N.T.S.
		FILM LA: MG